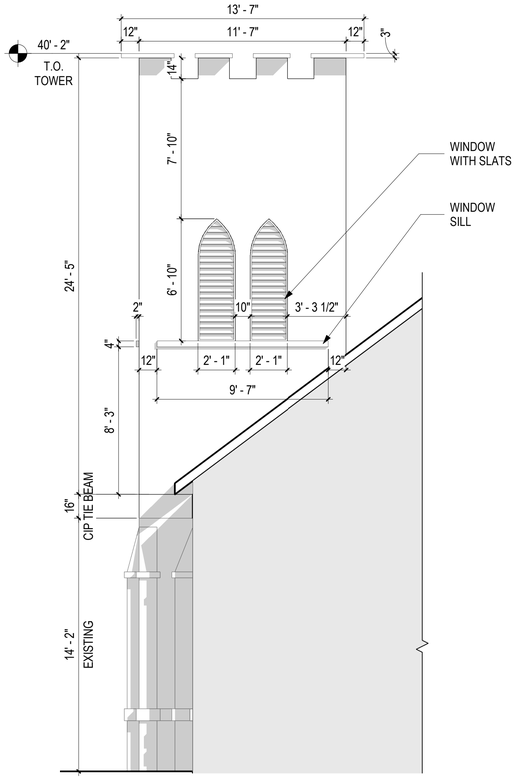

NORTH ELEVATION
1/4" = 1'-0"

02
A-102

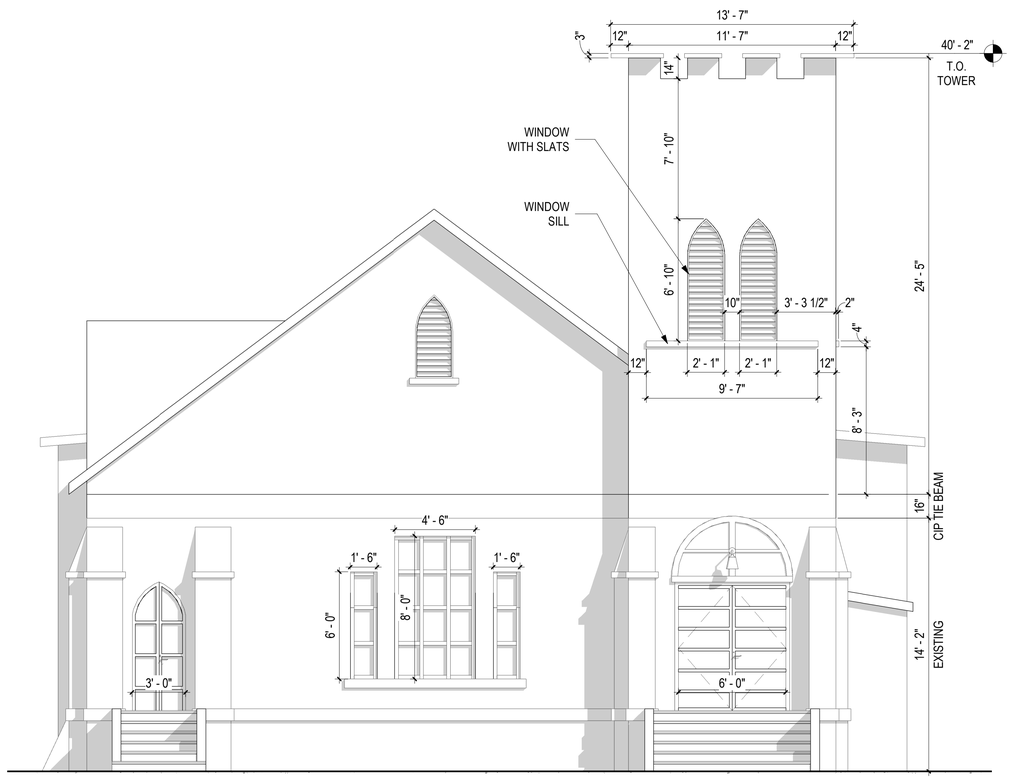

SOUTH ELEVATION
1/4" = 1'-0"

01
A-102

N

0 4 8 16
1/8" = 1'-0"

INTERSTRUCT
DESIGN + BUILD
INTERSTRUCT DESIGN, LLC
814 WEST CHURCH STREET
ORLANDO, FL 32805
P. 407.849.0025
F. 407.849.0024
LIC NO. AA26001814

Ryan Young
Digitally signed by Ryan Young
Date: 2022.12.08 16:32:26 -05'00'

ISSUE DATE: 12/08/22

PROJECT :
BLACK BOTTOM HOUSE OF PRAYER
921 BENTLEY ST
ORLANDO, FL 32805

NO.	DESCRIPTION	DATE

DRAWING TITLE :
ELEVATIONS

DRAWING NUMBER:
A-102